Developments of Roads and Drains at Attur, Ananthapura, 3rd Phase Sanitary Core Areas and Drilling of Borewells and Providing Pipe line at SC/ST Areas in Ward No:03 and 04 of Yelahanka Division (Package:09)"

Third and Part Bill

Key Map

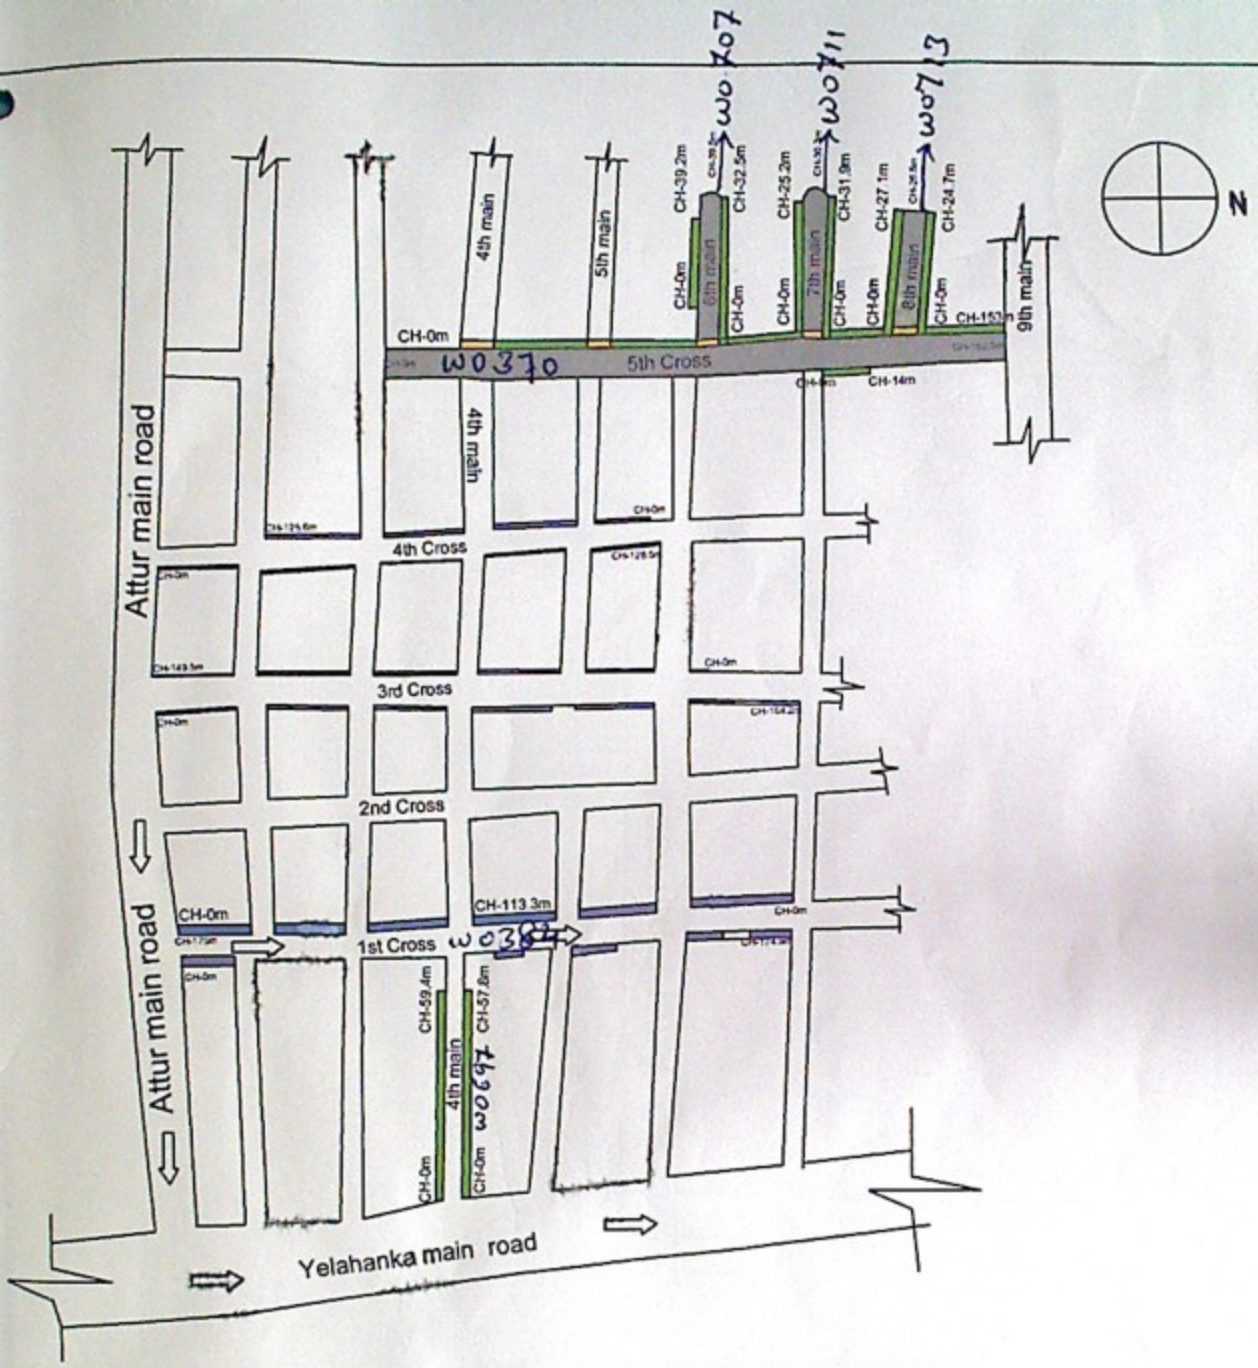

ATTUR LAYOUT

NOTES:-

1) Do Not Scale The Drawings

2) All Dimensions Are In meters

INDEX

CC DRAIN | CC DRAIN WITH KERB | KERB

CC ROAD | Culvert

PROJECT	Developments of Roads and Drains at Attur, Ananthapura, 3rd Phase Sanitary Core Areas and Drilling of Borewells and Providing Pipe line at SC/ST Areas in Ward No:03 and 04 of Yelahanka Division (Package:09)"
CLIENT	BBMP

RUDRAPRASAD CONSULTANTS
STRUCTURAL ENGINEERS, ARCHITECTS
& PROJECT MANAGEMENT CONSULTANTS

W03.

ಸಹಾಯಕ ಕಾರ್ಯಪಾಲಕ ಅಭಿಯಂತರರು
ಯಲಹಂಕ ಉಪನಗರ ಉಪವಿಭಾಗ,
ಬಿ.ಬಿ.ಎಂ.ಪಿ. ಬೆಂಗಳೂರು-10೬

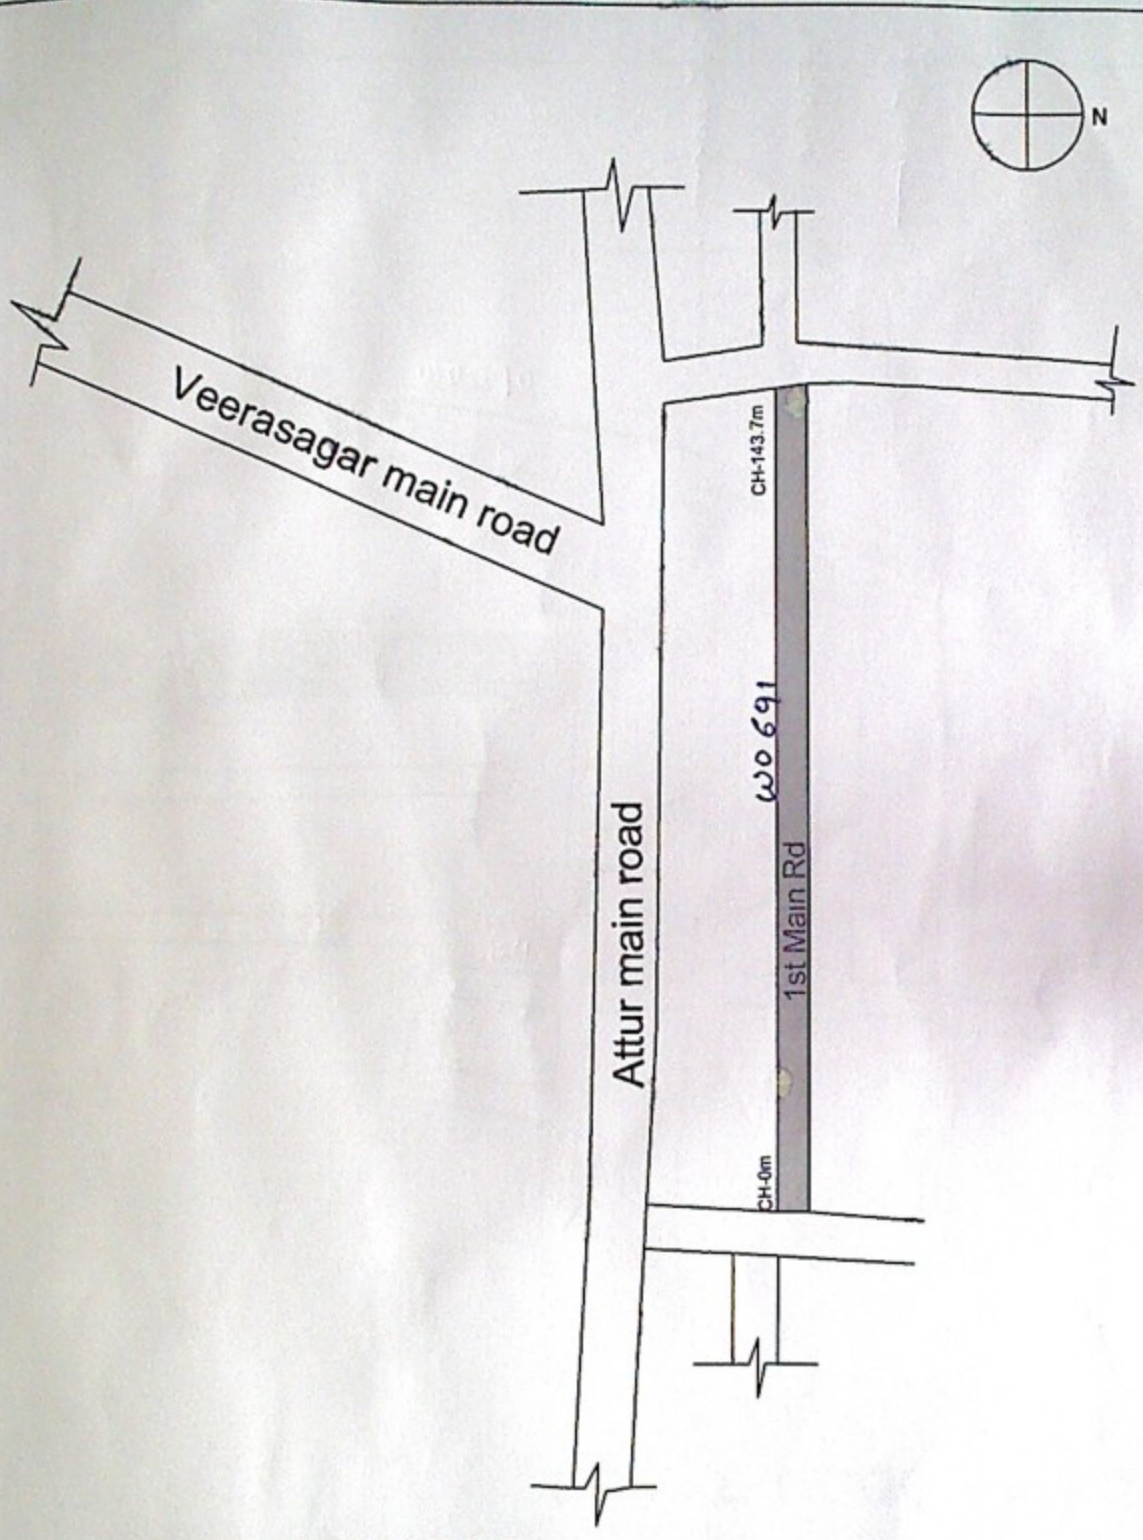

ATTUR LAYOUT

NOTES:-	INDEX
1) Do Not Scale The Drawings 2) All Dimensions Are in meters	CC ROAD

PROJECT	IMPROVEMENTS TO ROADS AND DRAINS AT ATTUR VILLAGE IN WARD NO 03 OF YELAHANKA SATELITE TOWN SUB-DIVISION	RUDRAPRASAD CONSULTANTS STRUCTURAL ENGINEERS, ARCHITECTS & PROJECT MANAGEMENT CONSULTANTS
CLIENT	BBMP	

ಸಹಾಯಕ ಕಾರ್ಯಪಾಲಕ ಅಭಿಯಂತರರು
ಯಲಹಂಕ ಉಪನಗರ ಉಪವಿಭಾಗ,
ಜಿ.ಬಿ.ಎ.ಎ, ಬೆಂಗಳೂರು-106

W-03 AE

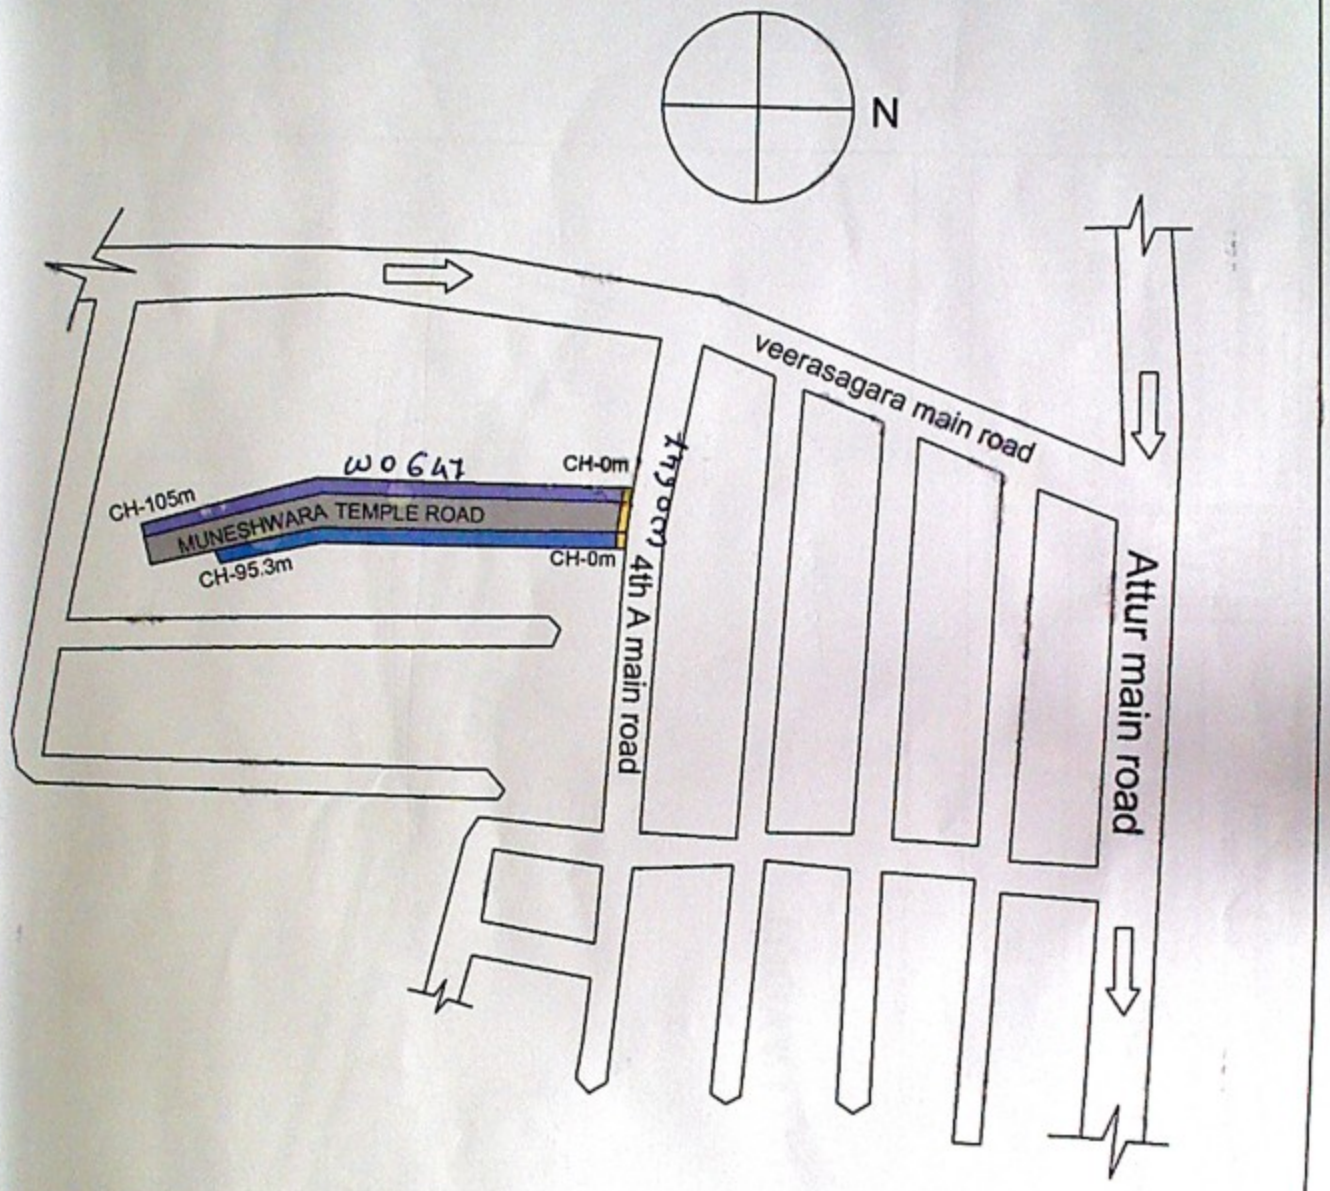

chikka dodda layout

NOTES:-

1) Do Not Scale The Drawings

2) All Dimensions Are in meters

INDEX

CC DRAIN WITH KERB | CC ROAD | Culvert | KERB

PROJECT	Developments of Roads and Drains at Attur, Ananthapura, 3rd Phase Sanitary Core Areas and Drilling of Borewells and Providing Pipe line at SC/ST Areas in Ward No:03 and 04 of Yelahanka Division (Package:09)"
CLIENT	BBMP

RUDRAPRASAD CONSULTANTS
STRUCTURAL ENGINEERS, ARCHITECTS
& PROJECT MANAGEMENT CONSULTANTS
No. 3 7th MAIN,
MALLESWARAM BANGALORE-560003
Ph : 23444801
Mob : 91-9448227083,91-9972024536
E-mail: rudraprasd@rediffmail.com
Web: www.urbanplanners.com

W.03.

ಸಹಾಯಕ ಕಾರ್ಯ ಪಾಲಕ ಅಭಿಯಂತರರ
ಯಲಹಂಕ ಉಪನಗರ ಉಪವಿಭಾಗ,
ಬಿ.ಬಿ.ಎಂ.ಪಿ. ಬೆಂಗಳೂರು-106

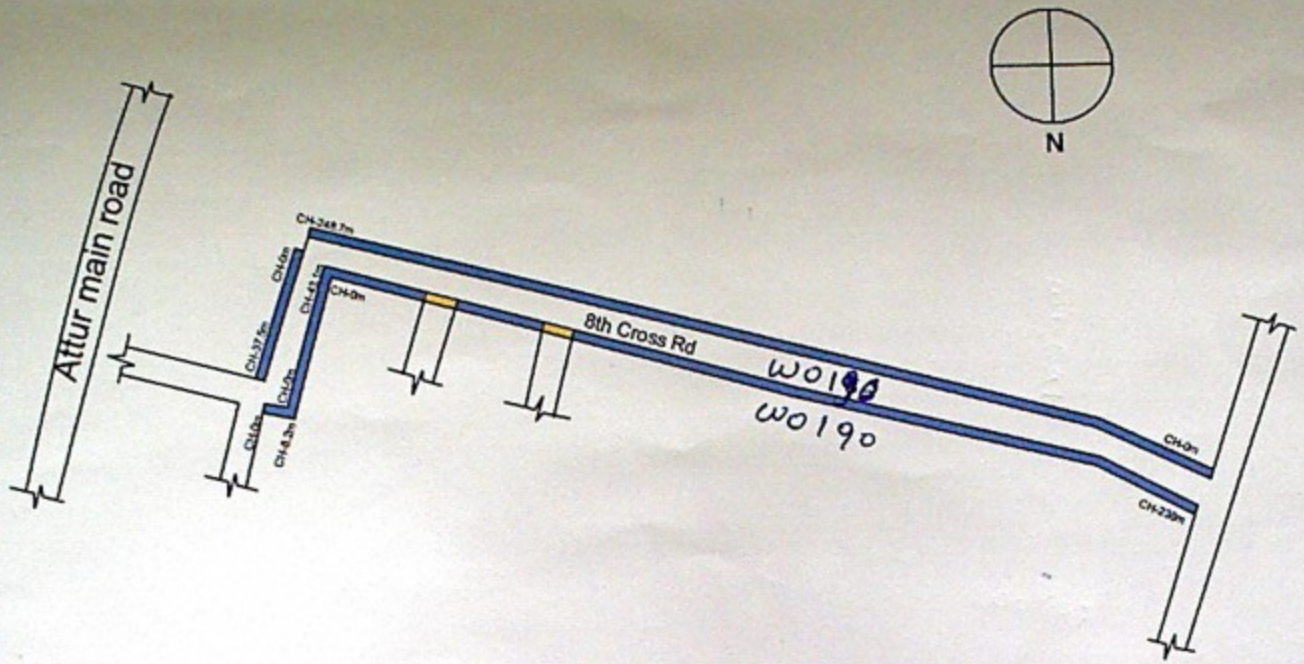

ATTUR LAYOUT

NOTES:-

1) Do Not Scale The Drawings

2) All Dimensions Are In meters

INDEX

CC DRAIN WITH KERB

Culvert

PROJECT	Developments of Roads and Drains at Attur, Ananthapura, 3rd Phase Sanitary Core Areas and Drilling of Borewells and Providing Pipe line at SC/ST Areas In Ward No:03 and 04 of Yelahanka Division (Package:09)"
CLIENT	BBMP ಸಹಾಯಕ ಕಾರ್ಯಪಾಲಕ ಅಭಿಯಂತರರು ಯಲಹಂಕ ಉಪನಗರ ಉಪವಿಭಾಗ. ಜ.ಜ.ಎಂ.ಪಿ. ಬೆಂಗಳೂರು-106

RUDRAPRASAD CONSULTANTS
STRUCTURAL ENGINEERS, ARCHITECTS
& PROJECT MANAGEMENT CONSULTANTS
No. 3 7th MAIN,
MALLESWARAM BANGALORE-560003
Ph : 23444501
Mob : 91-9448227063,91-9972924528
E-mail: rudraprasad3@rediffmail.com
Web: www.arkengineers.com